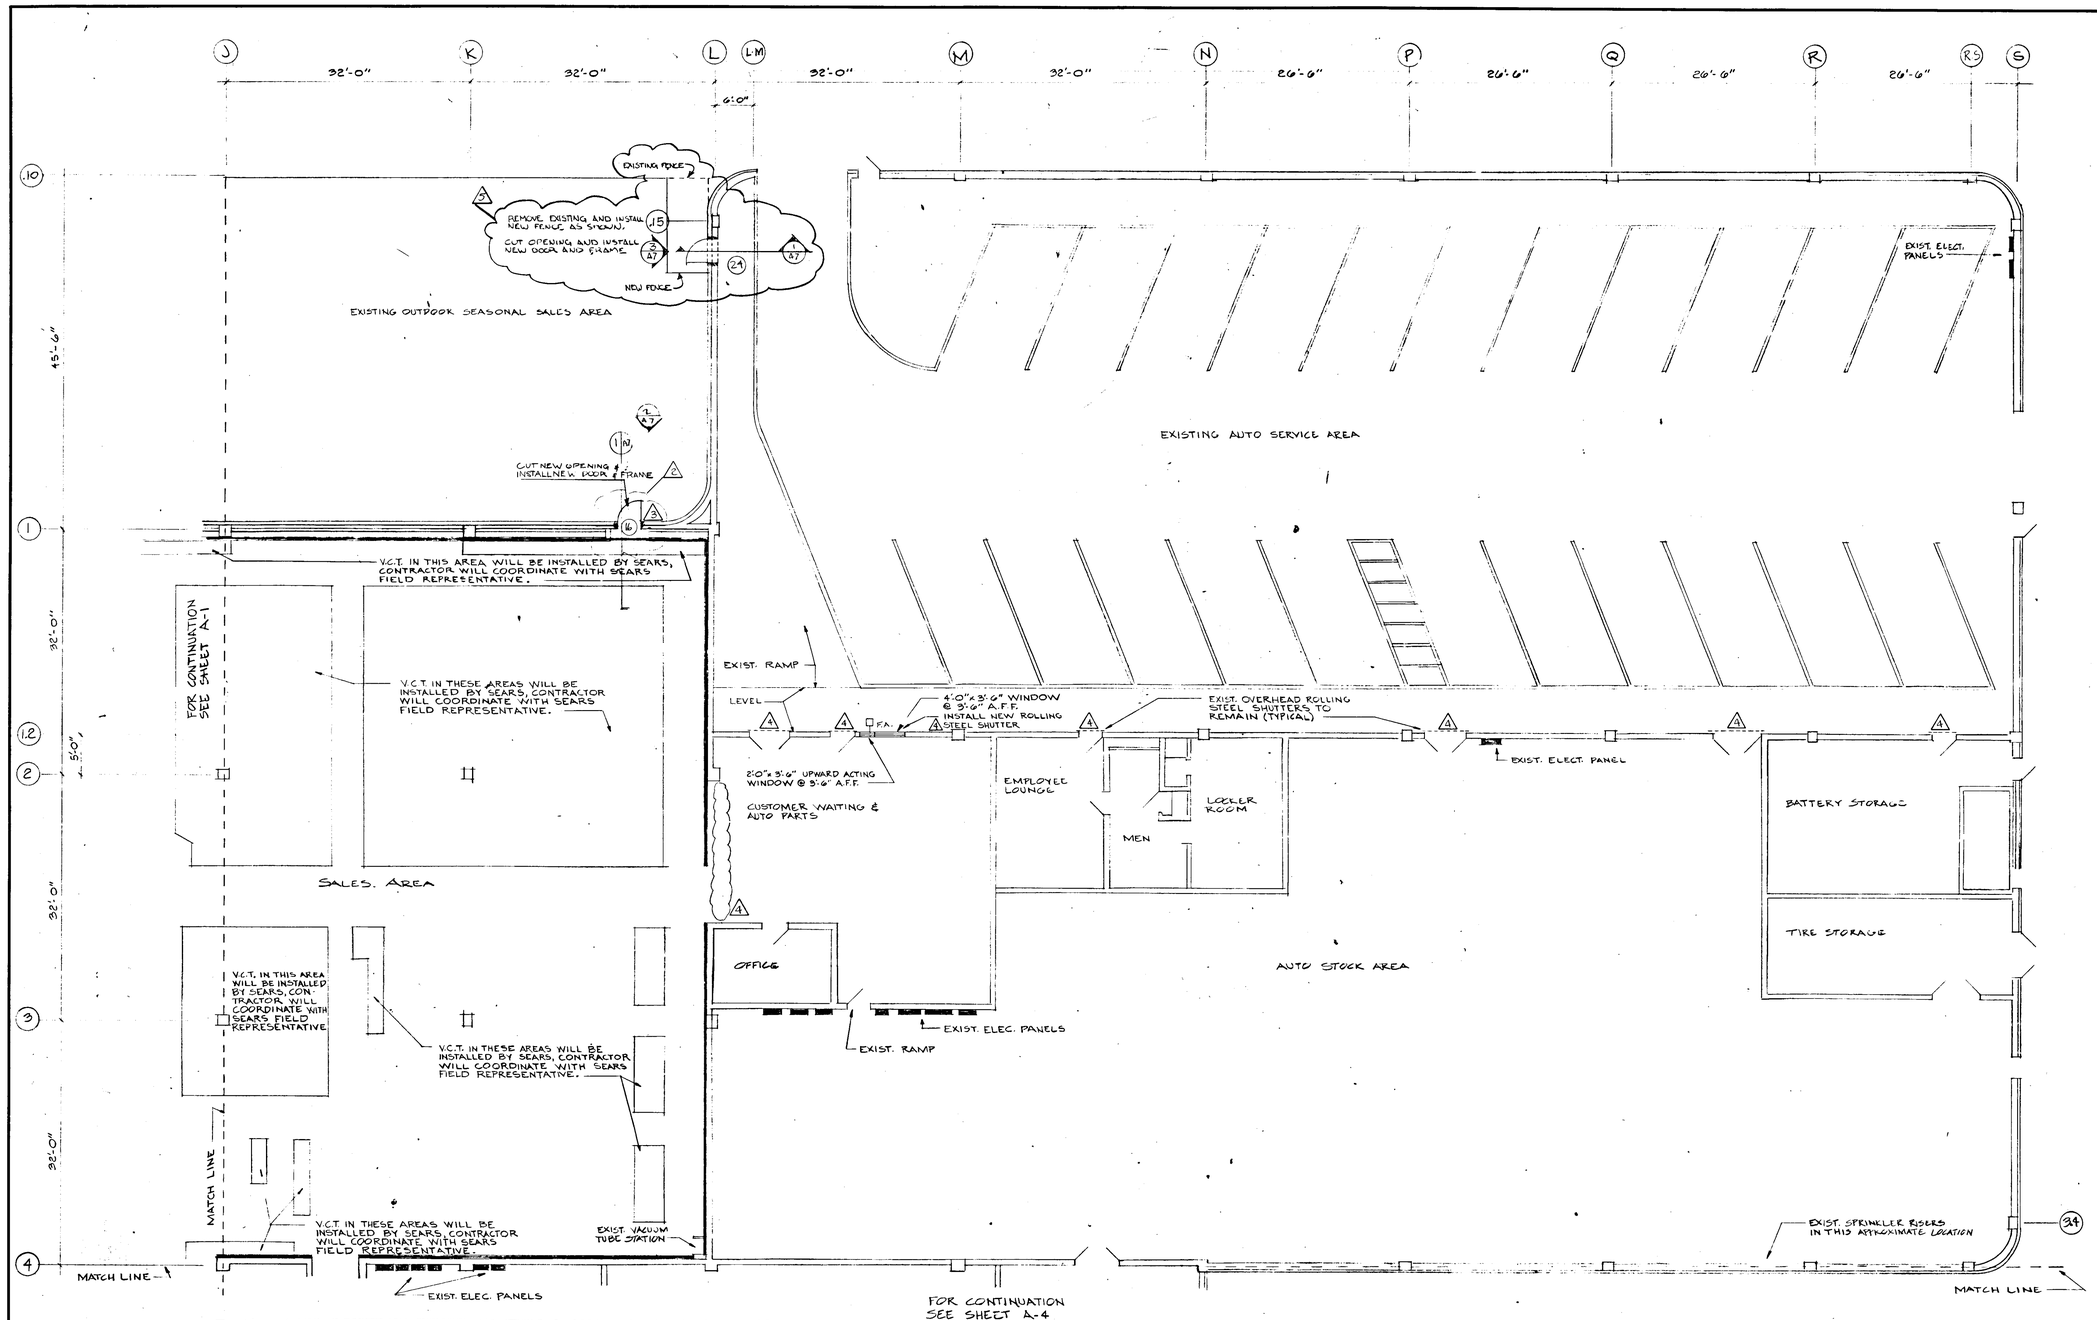

PART FIRST FLOOR PLAN SECT. 2

SCALE: 1/8" = 1'-0"

WALL LEGEND

- EXISTING PARTITION TO REMAIN.
- EXISTING PARTITION TO BE REMOVED.
- NEW STUD & GYP. BD. PARTITION, TO UNDERSIDE OF EXIST. CLG.
- NEW STUD & GYP. BD. PARTITION TO UNDERSIDE OF SLAB ABOVE.
- PARTITION BY SEARS (NOT IN CONTRACT)

PARTITION NOTES

1. Partitions indicated thus shall be new partitions consisting of 4" metal studs, 20 ga., 12" o.c., floor to underside of roof slab with continuous horizontal channel and knee bracing above ceiling. One layer of 5/8" type S gypsum wallboard applied to each side of studs for full height with 1" type S drywall screws 8" o.c. to vertical edges, top, bottom, runners and 12" o.c. each side. Caulk all edges where new partitions meet existing adjoining floor, walls, soffit of roof slab, etc. Tape, spackle and sand all joints ready to receive final finish. Complete assembly to have a 1 hour fire rating. (Similar to GA File No. WP 1200)
2. Partitions indicated thus shall be new partitions consisting of 2½" metal studs, 20 ga., 16" o.c., floor to existing ceiling with continuous horizontal channel and knee bracing above ceiling. One layer of 5/8" gypsum wallboard applied to each side of studs, floor to ceiling with standard drywall screws. Tape, spackle and sand all joints ready to receive final finish.
3. Partitions between sales and stock or offices to have 60#/lin. ft. horizontal pulling load 8'-0" A.F.F.

SHEET A-2

NOTES:

1. Refer to Note 1 on Sheet A-1 for patching and repair of existing tile flooring.
2. Except as otherwise noted, all vinyl floor tile will be furnished by Sears and installed by contractor.
3. Where vinyl tile abuts carpet areas, extend vinyl tile 6 inches under adjoining carpet.
4. Refer to details on Sheet A-7 for various floor conditions,
5. For general ceiling grid layout, refer to Sheet E-3.
6. See General Ceiling Notes on Sheet A-1.

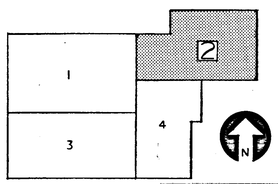

KEY PLAN
NO SCALE

ELECTRONIC CONTROL # 1624 096 12

REVISIONS	ISSUED
4-21-85 ISSD TO SEASONAL SALES	
4-24-85 NEW SIGN & SIGN COORDINATES	
5-20-85 ADD FIRE EXIT	
7-5-85 ADD FIRE EXIT	
7-30-85 GEN. REVISIONS	

DRAWN JHC
CHECKED JHB
DATE 12-18-84

SHEET TITLE: PART FIRST FLOOR PLAN SECT. 2

SEARS

SEARS, ROEBUCK AND CO.
ALTERATIONS AND ADDITIONS TO
RETAIL STORE
SECURITY SQUARE, BALTIMORE, MD.

FEDCO SYSTEMS INC.
10905 FT. WASHINGTON ROAD
FORT WASHINGTON MARYLAND 20744
292-3900 645-3337
ARCHITECTS - ENGINEERS - PLANNERS - SURVEYORS

SHEET NO. A2

PROJECT NO. 531-2