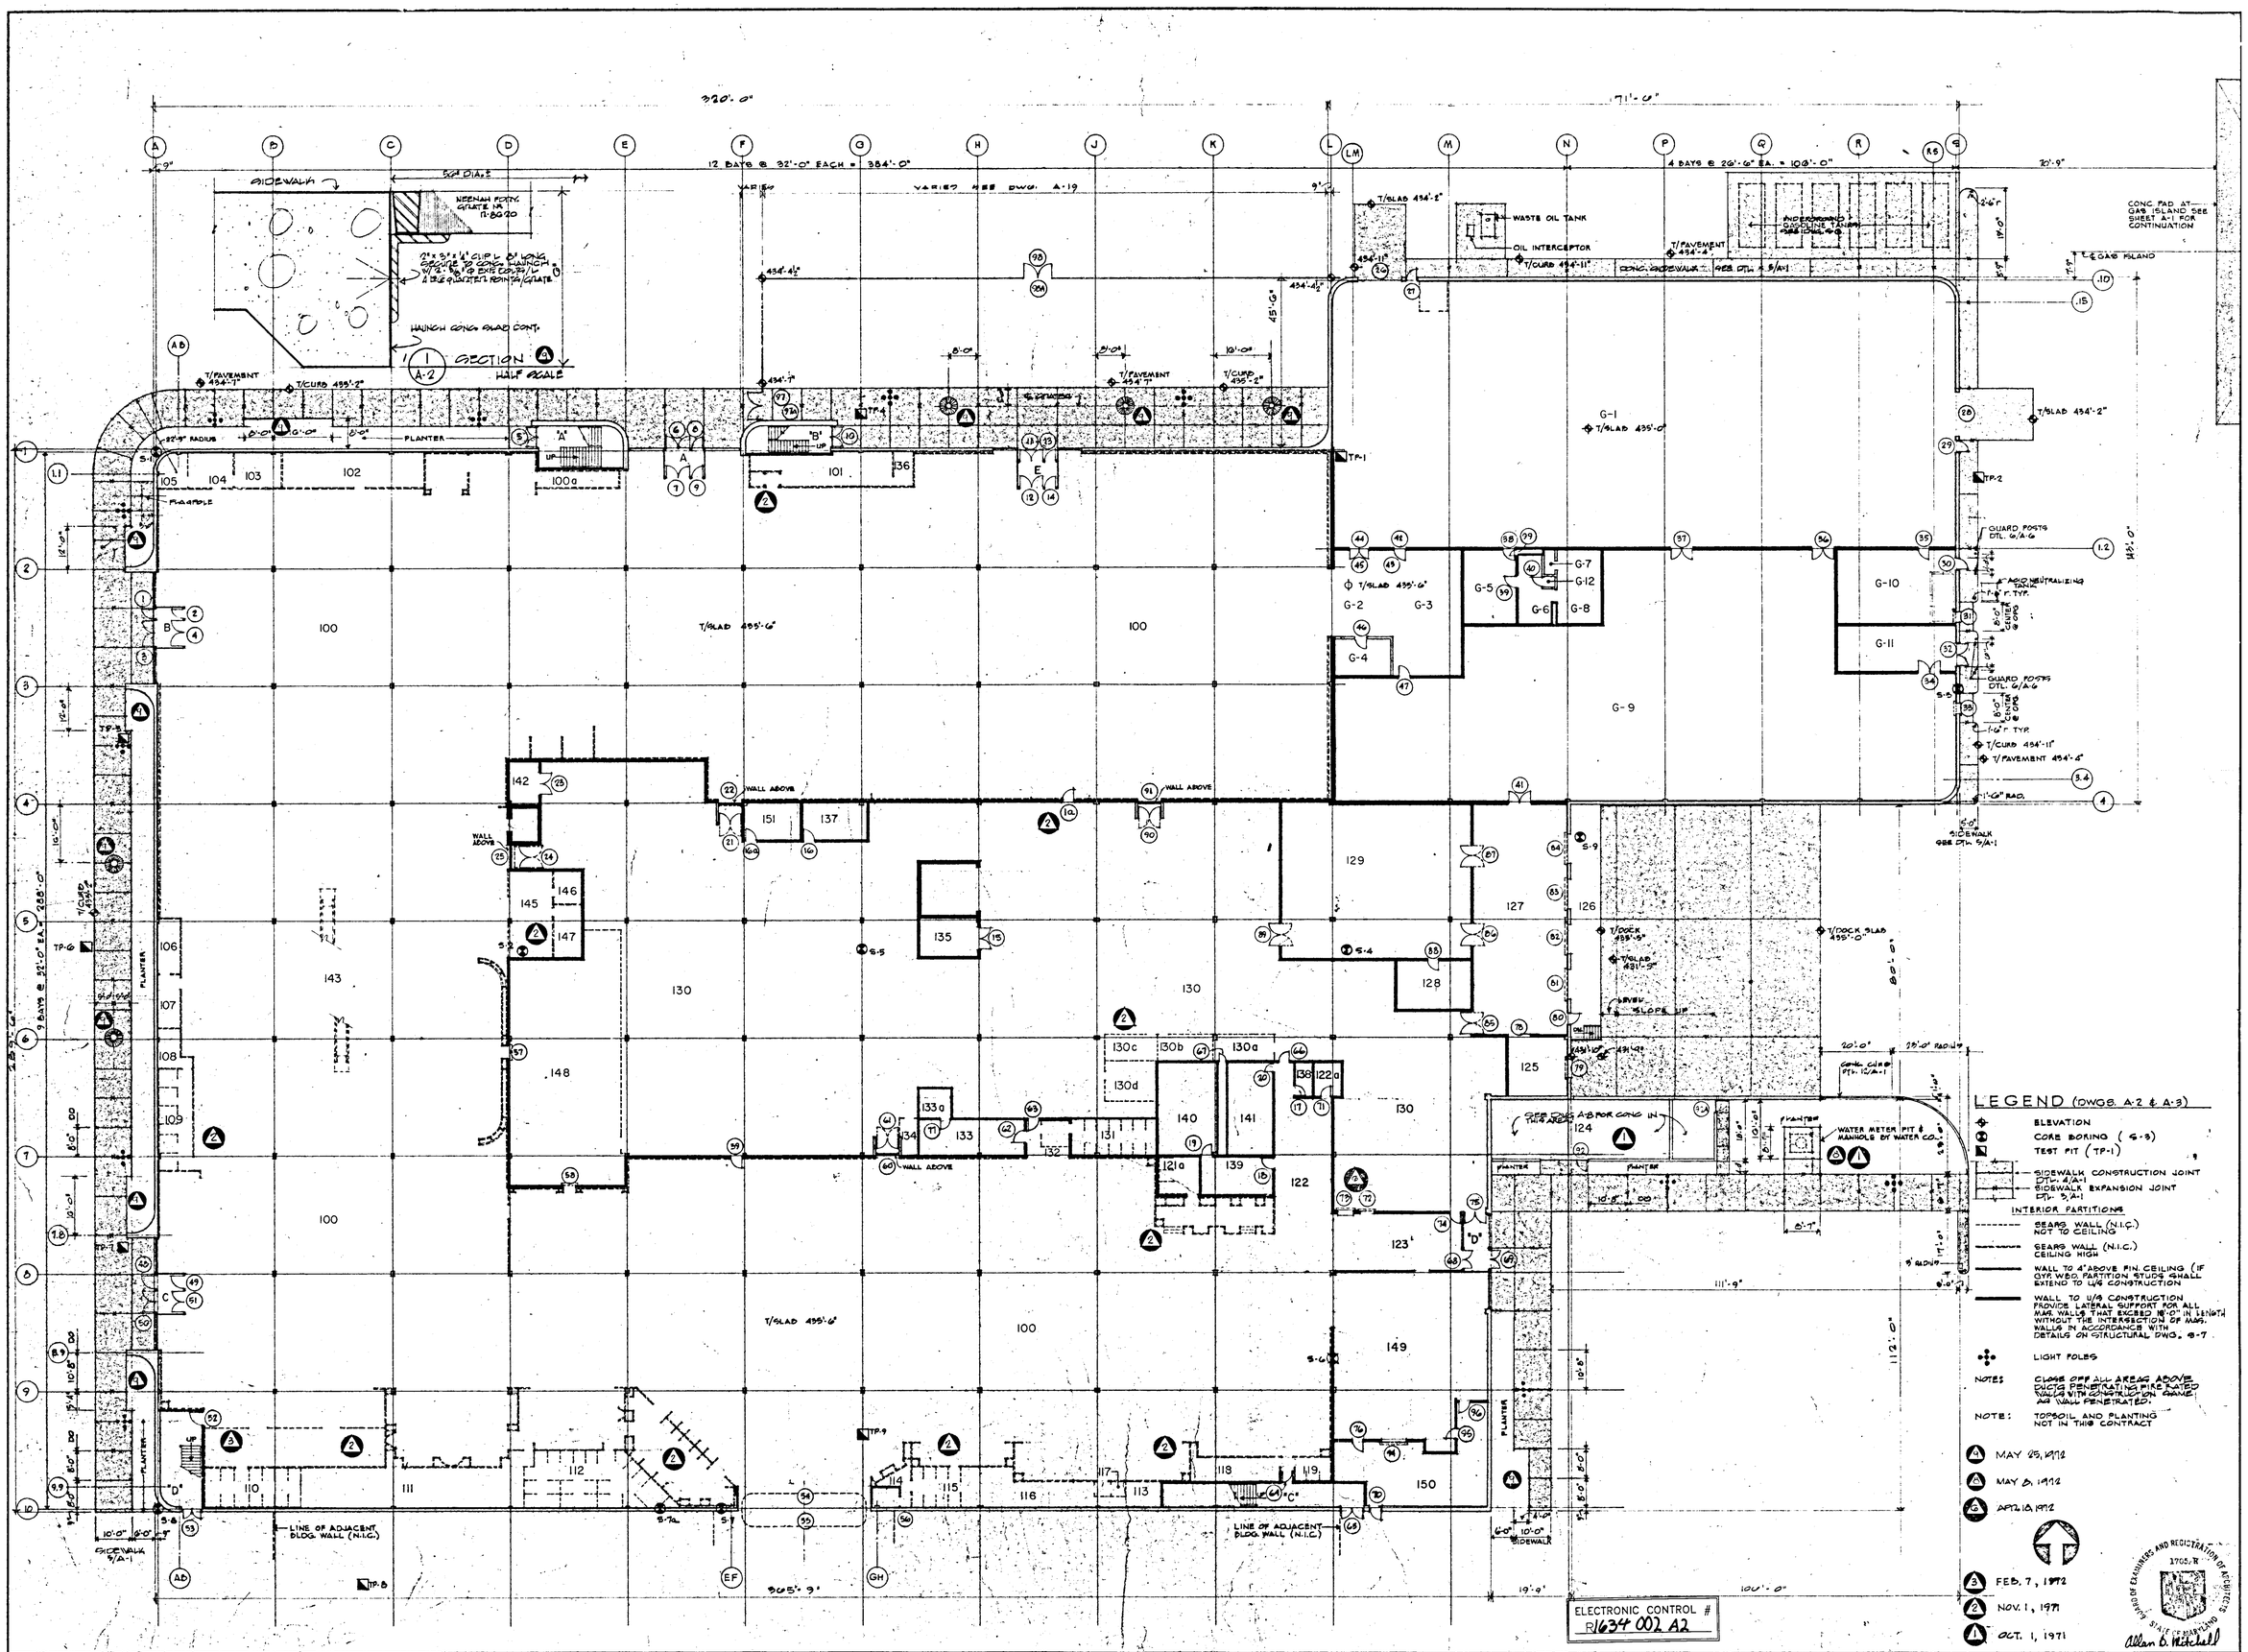

LEGEND (DWGS. A-2 & A-3)

- ELEVATION
- CORE BORING (S-3)
- TEST PIT (TP-1)
- SIDEWALK CONSTRUCTION JOINT DTL. 6/A-1
- SIDEWALK EXPANSION JOINT DTL. 5/A-1

INTERIOR PARTITIONS

- SEARS WALL (N.I.C.) NOT TO CEILING
- SEARS WALL (N.I.C.) CEILING HIGH
- WALL TO 4" ABOVE FIN. CEILING (IF GYP. W.B.D. PARTITION STUDS SHALL EXTEND TO U/S CONSTRUCTION
- WALL TO U/S CONSTRUCTION PROVIDE LATERAL SUPPORT FOR ALL NON WALLS THAT EXCEED 18'-0" IN LENGTH WITHOUT THE INTERSECTION OF NON. WALLS IN ACCORDANCE WITH DETAILS ON STRUCTURAL DWG. S-7
- LIGHT POLES

NOTES: CLOSE OFF ALL AREAS ABOVE DUCTS PENETRATING FIRE RATED WALLS WITH CONSTRUCTION SAME AS WALL PENETRATED.

NOTE: TOPSOIL AND PLANTING NOT IN THIS CONTRACT

- MAY 25, 1972
- MAY 8, 1972
- APR. 10, 1972
- FEB. 7, 1972
- NOV. 1, 1971
- OCT. 1, 1971

STATE OF MARYLAND BOARD OF EXAMINERS AND REGISTRATION OF ARCHITECTS 1705 R

Allan B. Mitchell

ABM

ALLAN B. MITCHELL and ASSOCIATES ARCHITECTS PITTSBURGH, PA.

FIRST FLOOR PLAN
RETAIL STORE and 23 CAR AUTO SERVICE
SEARS ROEBUCK & COMPANY
SECURITY SQUARE - BALTIMORE WEST, MARYLAND

SCALE 1/16" = 1'-0"
DATE AUG. 16, 1971
REVISED

DRAWING NUMBER
A-2