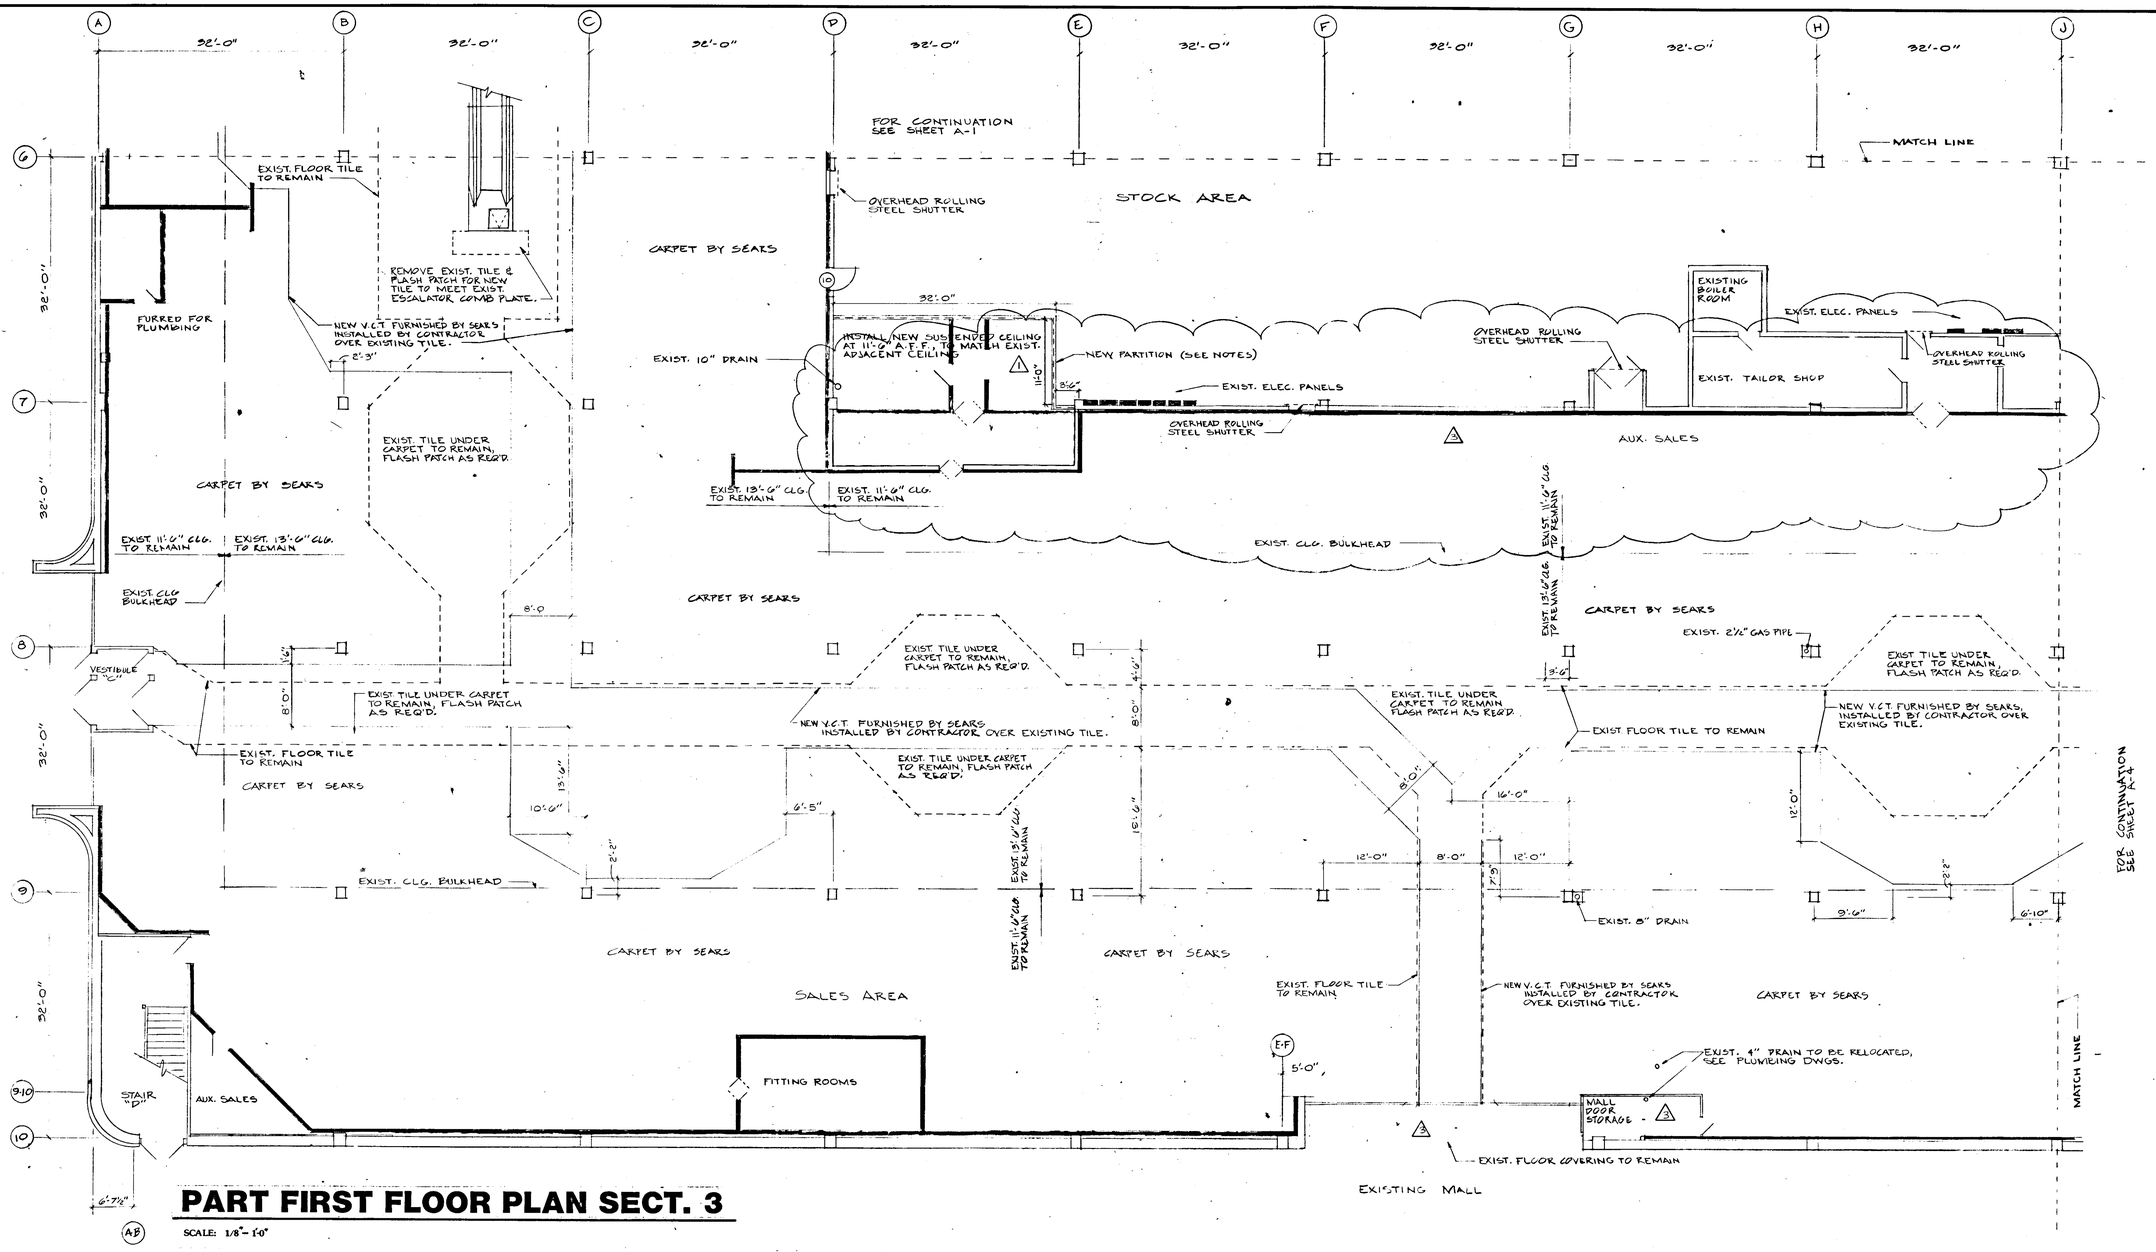

PART FIRST FLOOR PLAN SECT. 3

SCALE: 1/8" = 1'-0"

SHEET A-3

WALL LEGEND

EXISTING PARTITION TO REMAIN.

EXISTING PARTITION TO BE REMOVED.

NEW STUD & GYP. BD. PARTITION, TO UNDERSIDE OF EXIST. CLG.

NEW STUD & GYP. BD. PARTITION TO UNDERSIDE OF SLAB ABOVE.

PARTITION BY SEARS (NOT IN CONTRACT)

NOTES:

1. Except as otherwise noted, all vinyl floor tile will be furnished by Sears and installed by contractor.
2. Where vinyl tile abuts carpet areas, extend vinyl tile 6 inches under adjoining carpet.
3. Refer to details on Sheet A-7 for various floor conditions.
4. For general ceiling grid layout, refer to Sheet E-4.
5. See General Ceiling Notes on Sheet A-1.

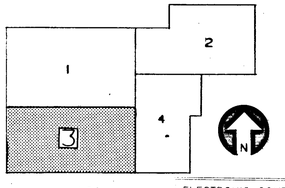

KEY PLAN
NO SCALE

ELECTRONIC CONTROL # [illegible]

ISSUED

REVISIONS

4	5-6-85	Sq. Footage Revised & Sheet Title Chg.
3	1-30-85	Sq. Footage Revised
2	12-31-84	Gen. Revisions

DRAWN | CHECKED | DATE 12-18-84

SHEET TITLE: PART FIRST FLOOR PLAN SECT. 3

SEARS

SEARS, ROEBUCK AND CO.
ALTERATIONS AND ADDITIONS TO
RETAIL STORE
SECURITY SQUARE, BALTIMORE, MD.

FEDCO SYSTEMS INC.
10905 FT. WASHINGTON ROAD
FORT WASHINGTON MARYLAND 20744
292-3900 645-3337
ARCHITECTS - ENGINEERS - PLANNERS - SURVEYORS

FSI

SHEET NO. A3

PROJECT NO. 531-2