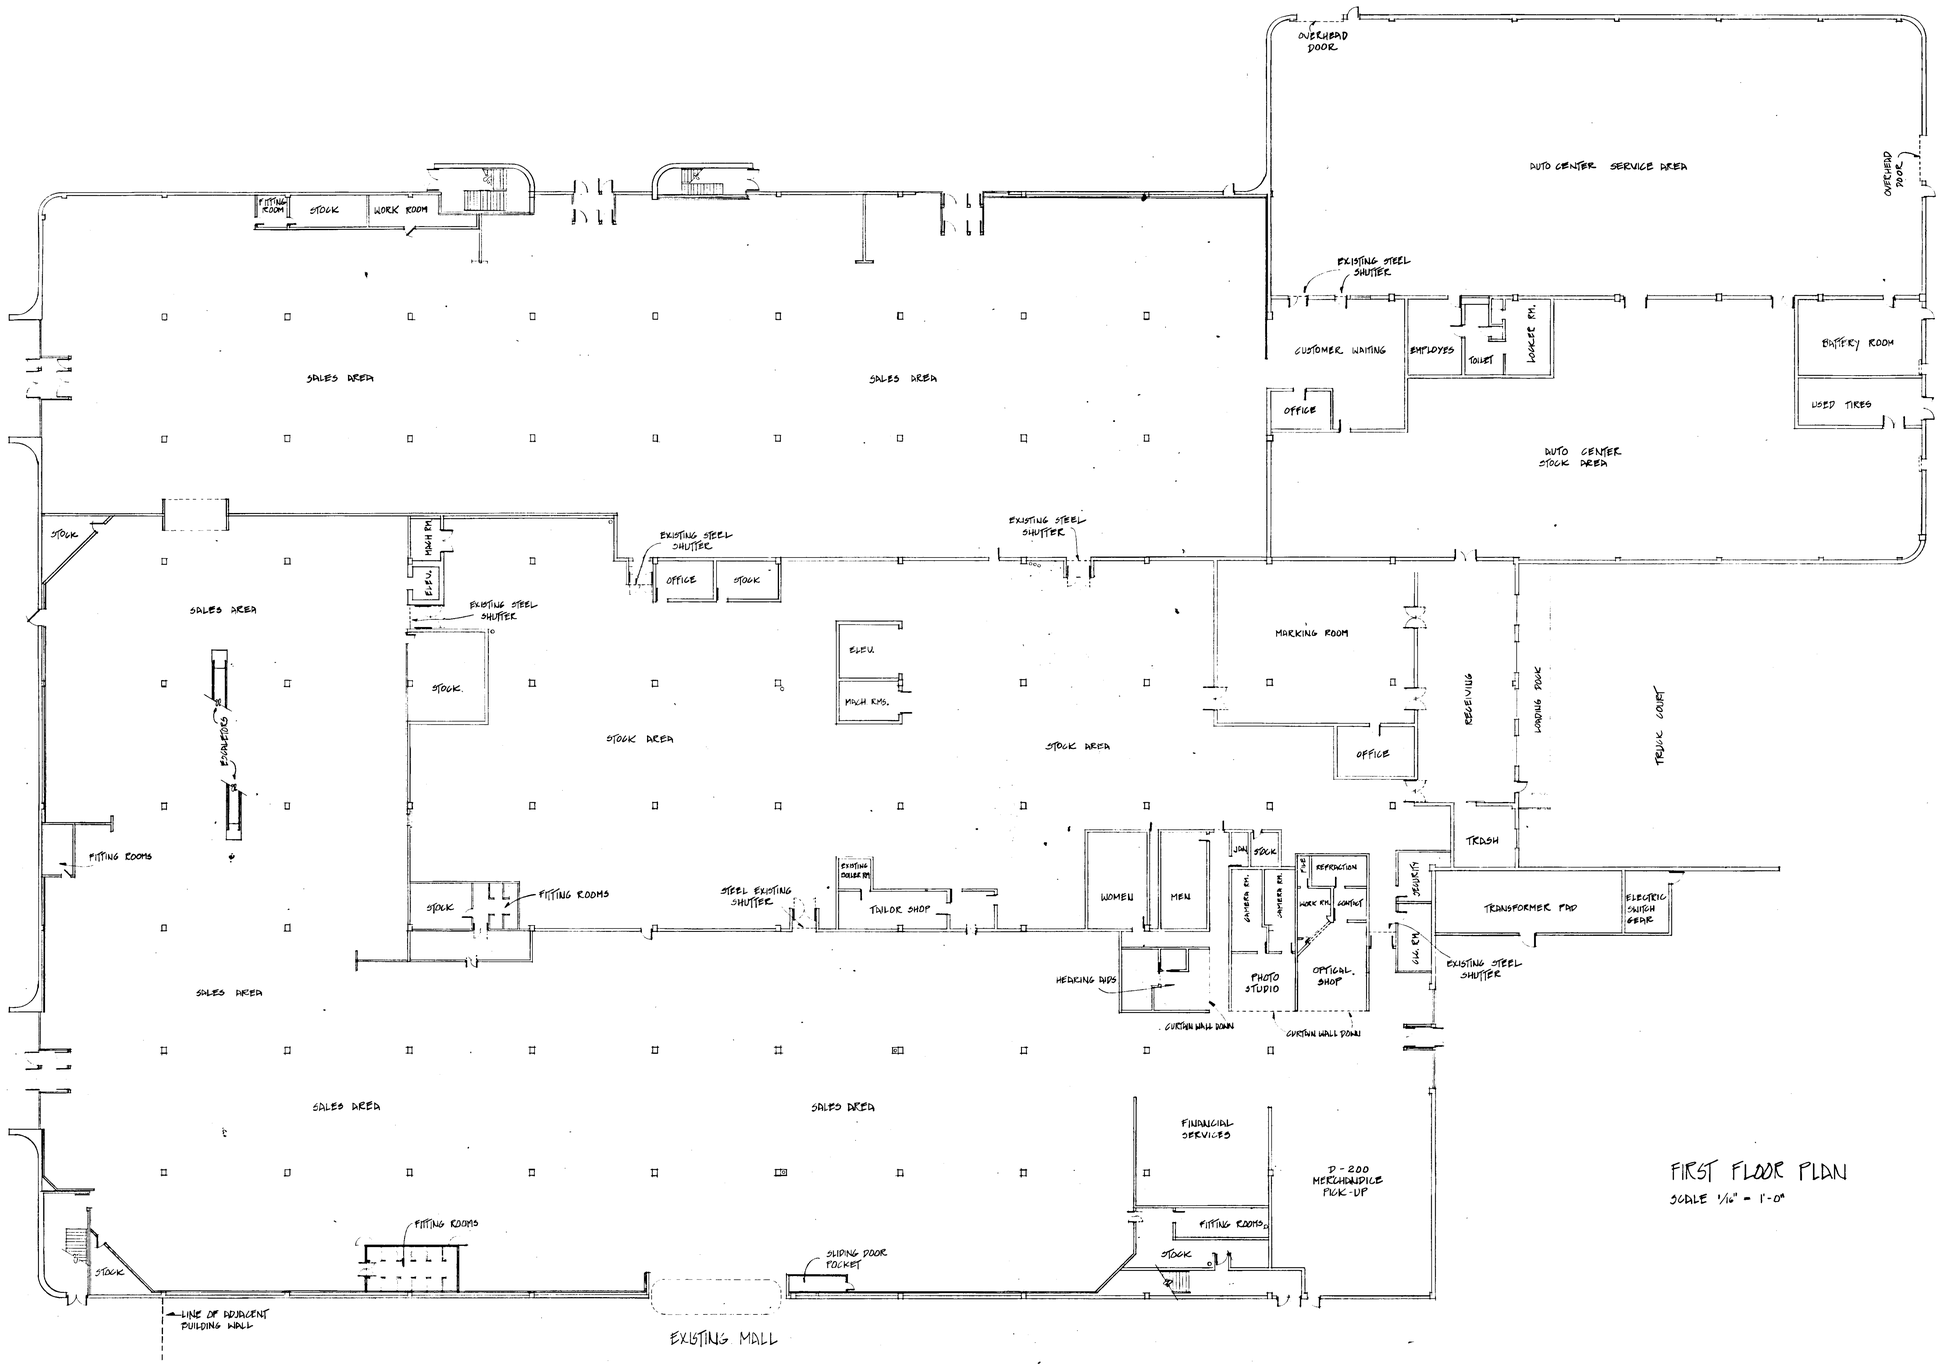

FIRST FLOOR PLAN
SCALE 1/16" = 1'-0"

ELECTRONIC CONTROL # R1634 102 A8

ISSUED	REVISIONS
DRAWN G.E. CHECKED DATE 3/21/85	

SHEET TITLE: FIRST FLOOR PLAN

SEARS

SEARS, ROEBUCK AND CO.
ALTERATIONS AND ADDITIONS TO
RETAILSTORE
SECURITY SQUARE, BALTIMORE, MD.

FEDCO SYSTEMS INC.
10905 FT. WASHINGTON ROAD
FORT WASHINGTON MARYLAND 20744
292-3900 645-3337
ARCHITECTS - ENGINEERS - PLANNERS - SURVEYORS

SHEET NO. A 8

PROJECT NO. 651-3