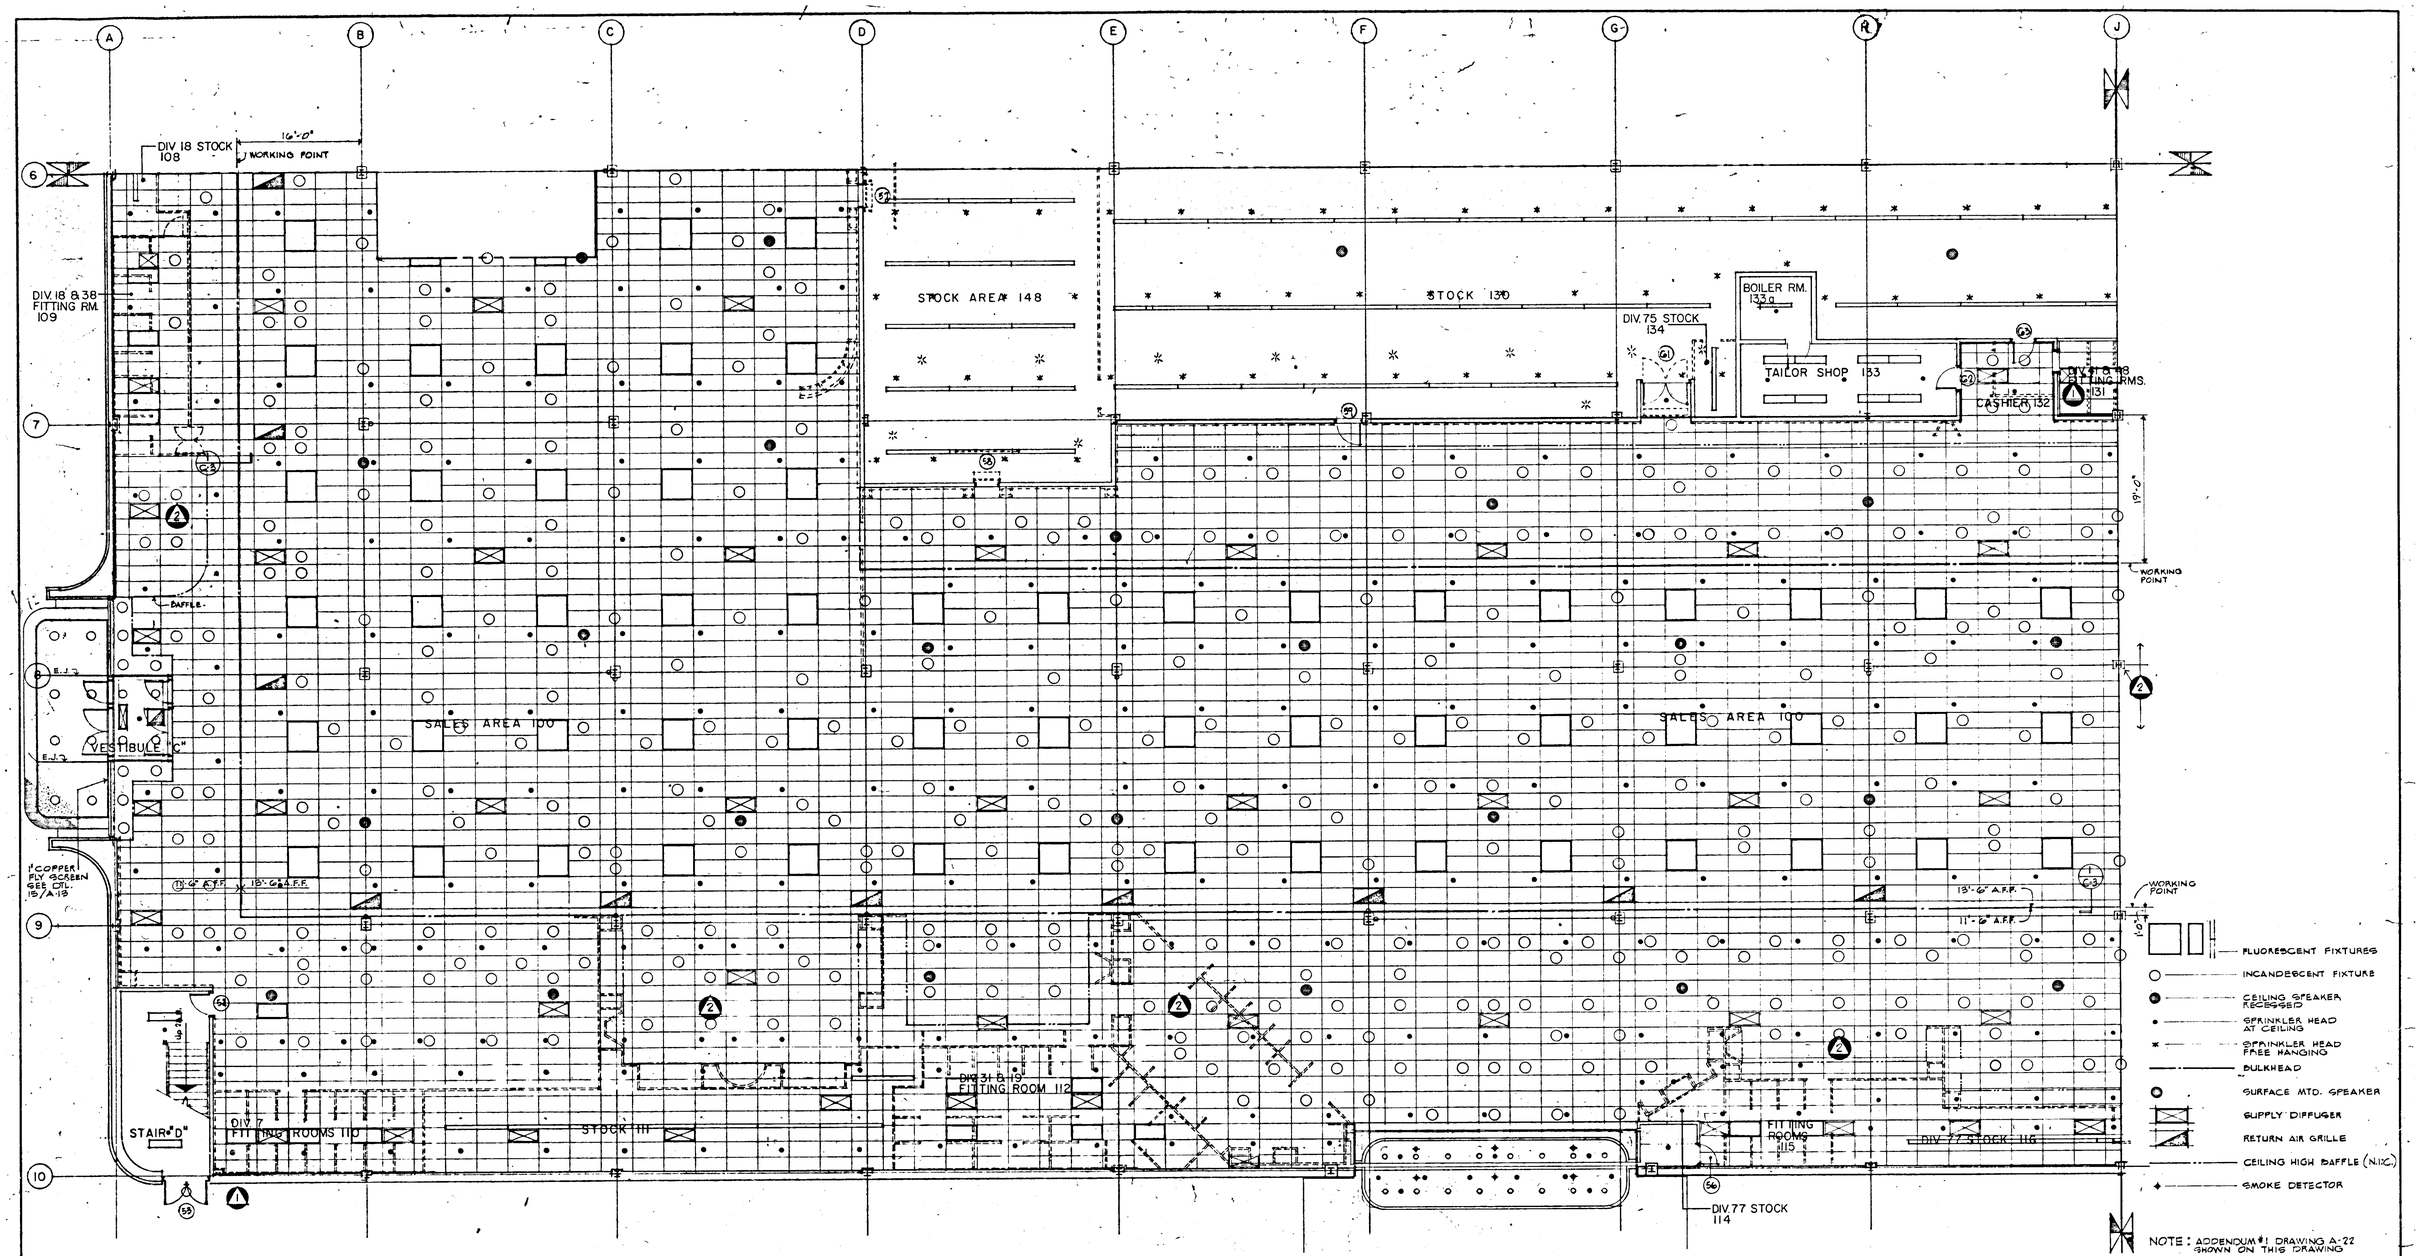

NOTE: ADDENDUM #1 DRAWING A-22 SHOWN ON THIS DRAWING

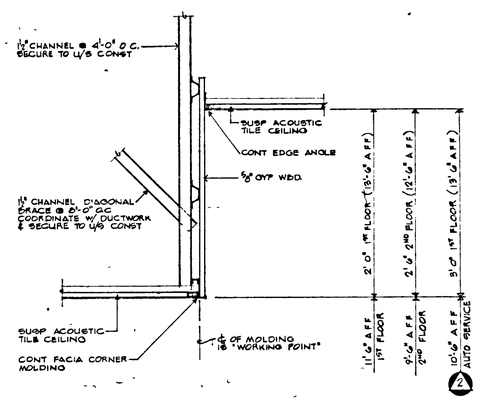

1/C3 BULKHEAD DETAIL - TYPICAL

1½" = 1'-0"

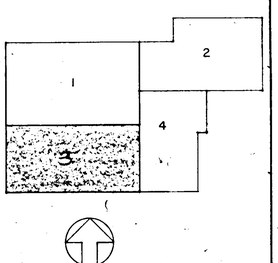

3 FEB. 7, 1972
2 NOV. 1, 1971
1 OCT. 1, 1971

ELECTRONIC CONTROL # R1634 014 C3

BOARD OF EXAMINERS OF ARCHITECTS 1705-R STATE OF MARYLAND

Allan B. Mitchell

ABM ALLAN B. MITCHELL and ASSOCIATES ARCHITECTS PITTSBURGH, PA.

FIRST FLOOR – QUADRANT Nº 3 – REFLECTED CEILING
RETAIL STORE and 23 CAR AUTO SERVICE
SEARS ROEBUCK & COMPANY
SECURITY SQUARE - BALTIMORE WEST, MARYLAND

SCALE 1/8" = 1'-0"
DATE AUG. 16, 1971
REVISED

DRAWING NUMBER C-3