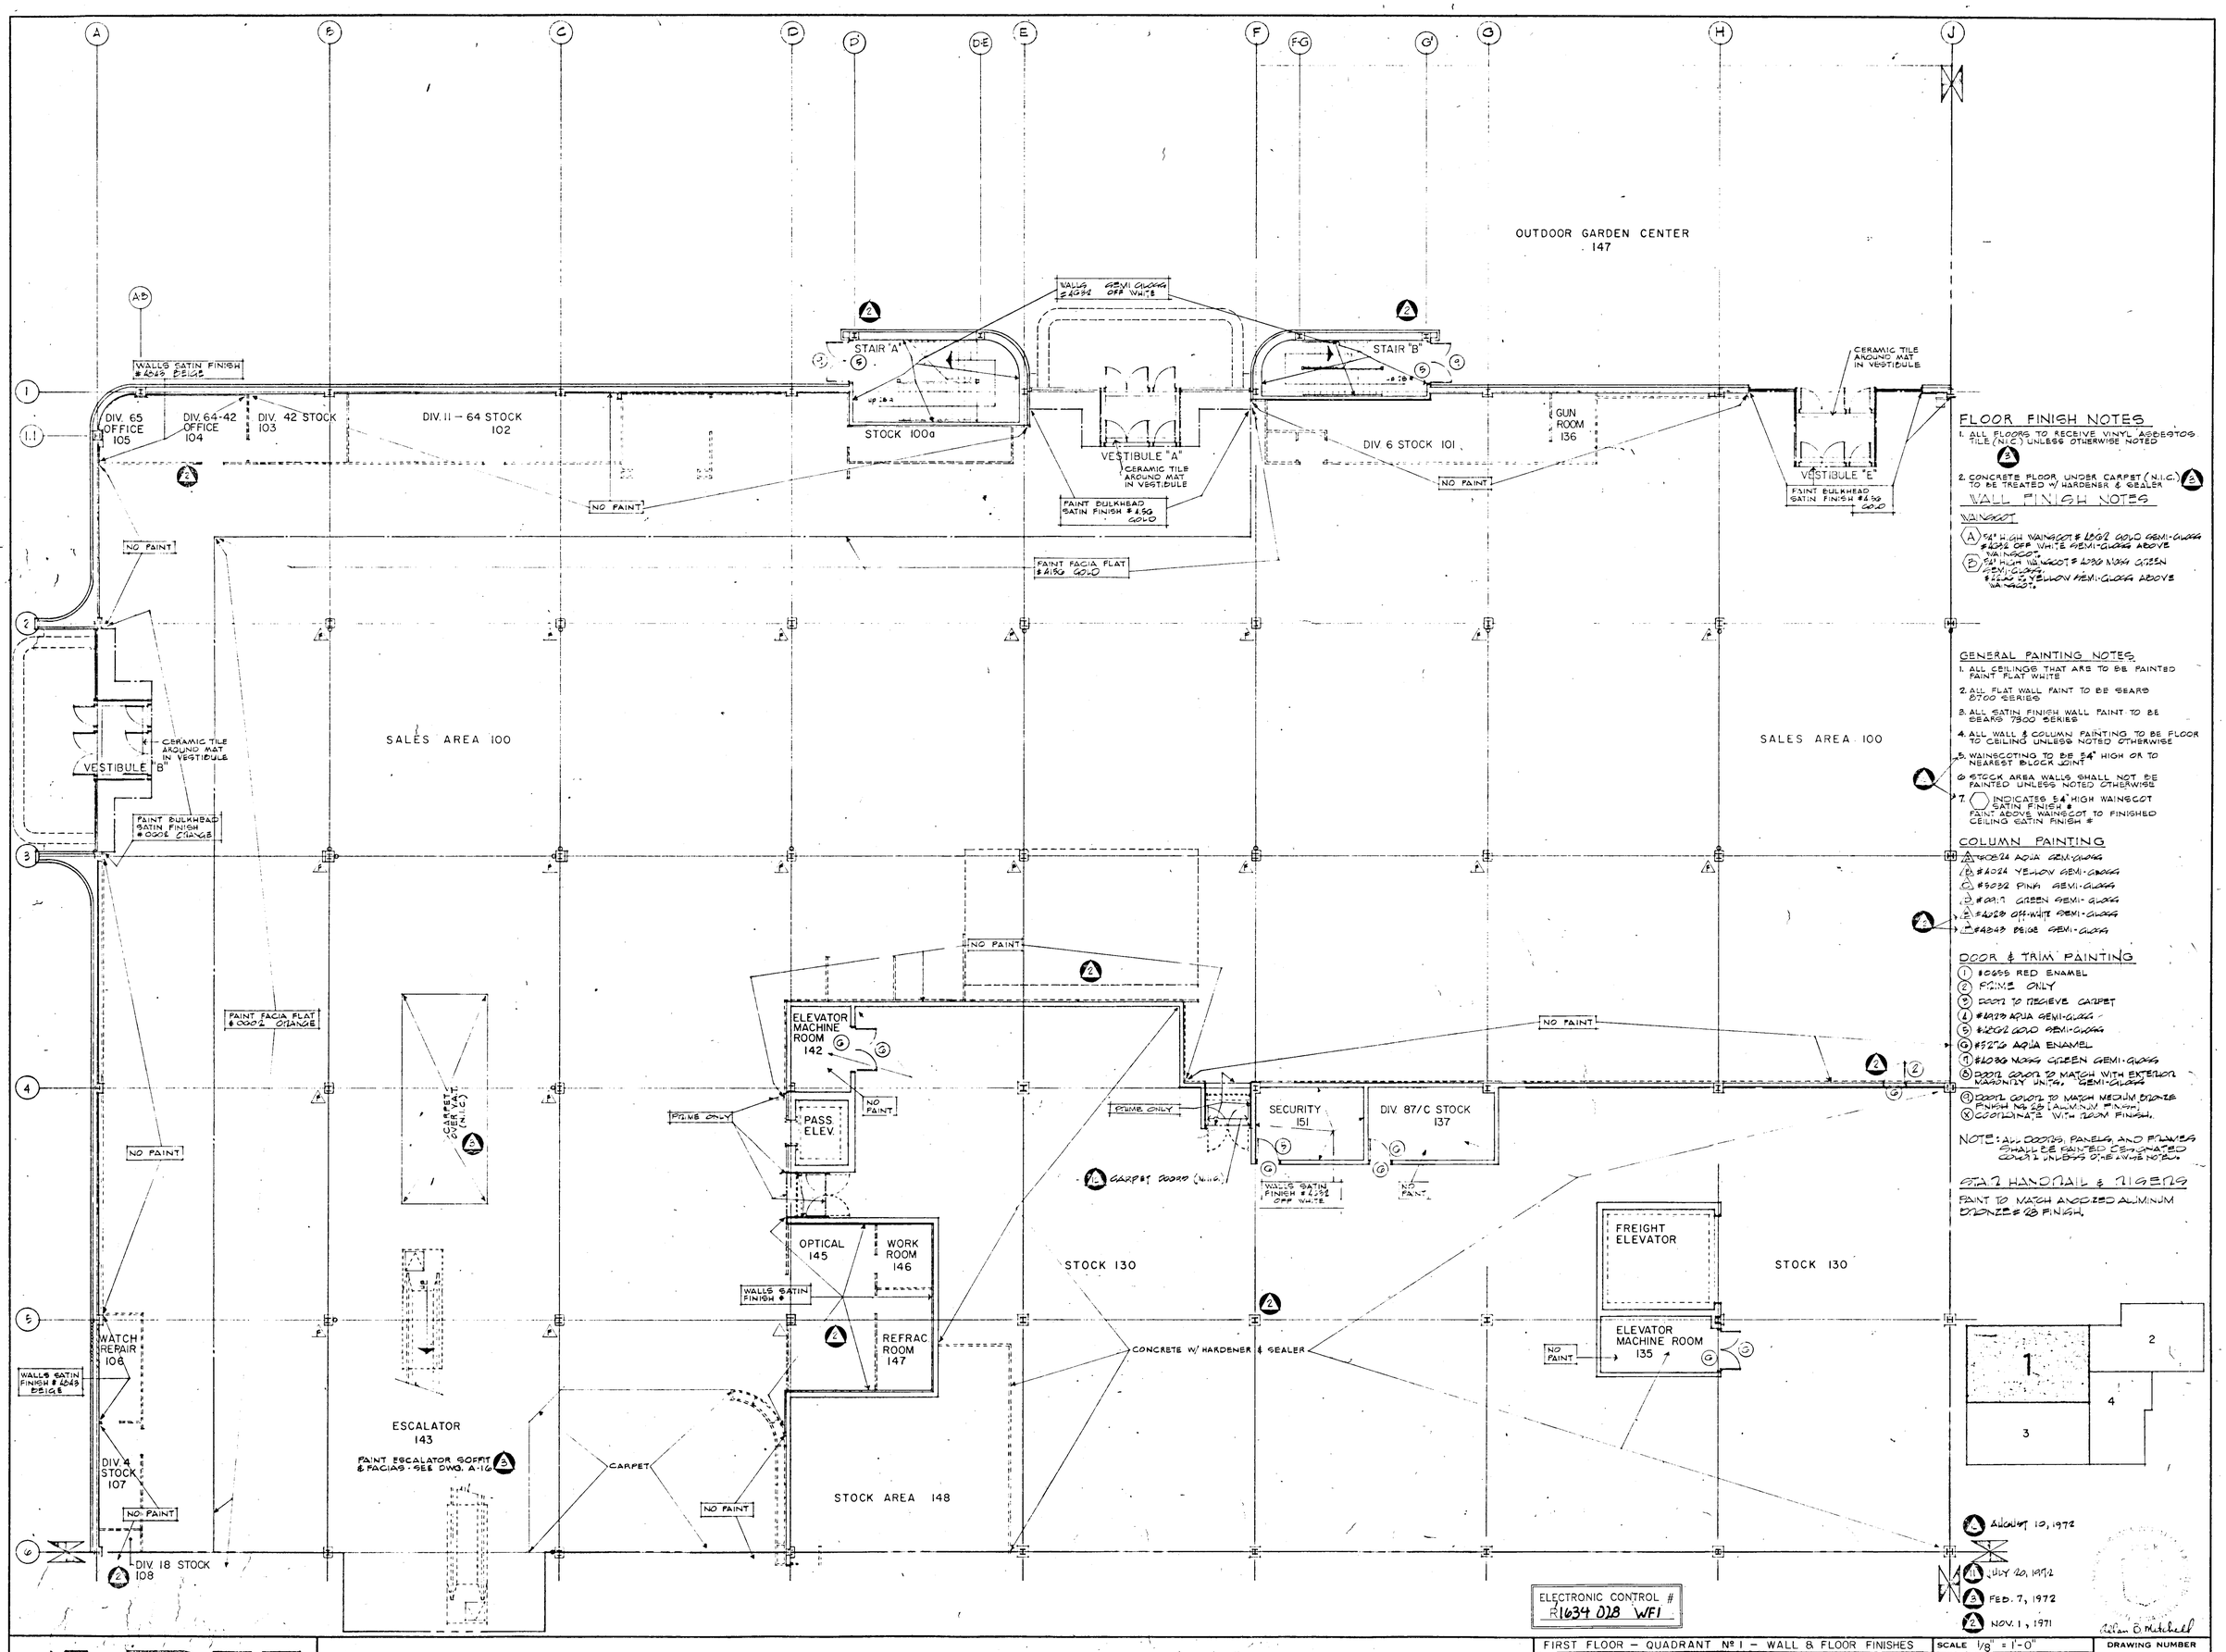

FLOOR FINISH NOTES

1. ALL FLOORS TO RECEIVE VINYL ASBESTOS TILE (N.I.C.) UNLESS OTHERWISE NOTED
2. CONCRETE FLOOR UNDER CARPET (N.I.C.) TO BE TREATED W/ HARDENER & SEALER

WALL FINISH NOTES

WAINSCOT

(A) 54" HIGH WAINSCOT #4032 GOLD SEMI-GLOSS #4032 OFF WHITE SEMI-GLOSS ABOVE WAINSCOT
(B) 54" HIGH WAINSCOT #4030 MOSS GREEN SEMI-GLOSS #4026 YELLOW SEMI-GLOSS ABOVE WAINSCOT

GENERAL PAINTING NOTES

1. ALL CEILINGS THAT ARE TO BE PAINTED PAINT FLAT WHITE
2. ALL FLAT WALL PAINT TO BE SEARS 2700 SERIES
3. ALL SATIN FINISH WALL PAINT TO BE SEARS 7900 SERIES
4. ALL WALL & COLUMN PAINTING TO BE FLOOR TO CEILING UNLESS NOTED OTHERWISE
5. WAINSCOTING TO BE 54" HIGH OR TO NEAREST BLOCK JOINT
6. STOCK AREA WALLS SHALL NOT BE PAINTED UNLESS NOTED OTHERWISE
7. (HEXAGON) INDICATES 54" HIGH WAINSCOT SATIN FINISH # PAINT ABOVE WAINSCOT TO FINISHED CEILING SATIN FINISH #

COLUMN PAINTING

(A) #0024 AQUA SEMI-GLOSS
(B) #4024 YELLOW SEMI-GLOSS
(C) #5032 PINK SEMI-GLOSS
(D) #0017 GREEN SEMI-GLOSS
(E) #4032 OFF-WHITE SEMI-GLOSS
(F) #4049 BEIGE SEMI-GLOSS

DOOR & TRIM PAINTING

(1) #0055 RED ENAMEL
(2) PRIME ONLY
(3) DOORS TO RECEIVE CARPET
(4) #4032 AQUA SEMI-GLOSS
(5) #4032 GOLD SEMI-GLOSS
(6) #5276 AQUA ENAMEL
(7) #4030 MOSS GREEN SEMI-GLOSS
(8) DOOR COLOR TO MATCH WITH EXTERIOR MASONRY UNITS, SEMI-GLOSS
(9) DOOR COLOR TO MATCH MEDIUM BRONZE FINISH No 28 (ALUMINUM FINISH)
(X) COORDINATE WITH ROOM FINISH.

NOTE: ALL DOORS, PANELS AND FRAMES SHALL BE PAINTED DESIGNATED COLOR UNLESS OTHERWISE NOTED.

STAIR HANDRAIL & RAILINGS

PAINT TO MATCH ANODIZED ALUMINUM BRONZE #28 FINISH.

(A) AUGUST 10, 1972
(1) JULY 20, 1972
(2) FEB. 7, 1972
(3) NOV. 1, 1971

Allan B. Mitchell

ABM

ALLAN B. MITCHELL and ASSOCIATES ARCHITECTS PITTSBURGH, PA.

FIRST FLOOR – QUADRANT Nº 1 – WALL & FLOOR FINISHES

RETAIL STORE and 23 CAR AUTO SERVICE
SEARS ROEBUCK & COMPANY
SECURITY SQUARE - BALTIMORE WEST, MARYLAND

SCALE 1/8" = 1'-0"
DATE AUG. 10, 1971
REVISED

DRAWING NUMBER
WF-1