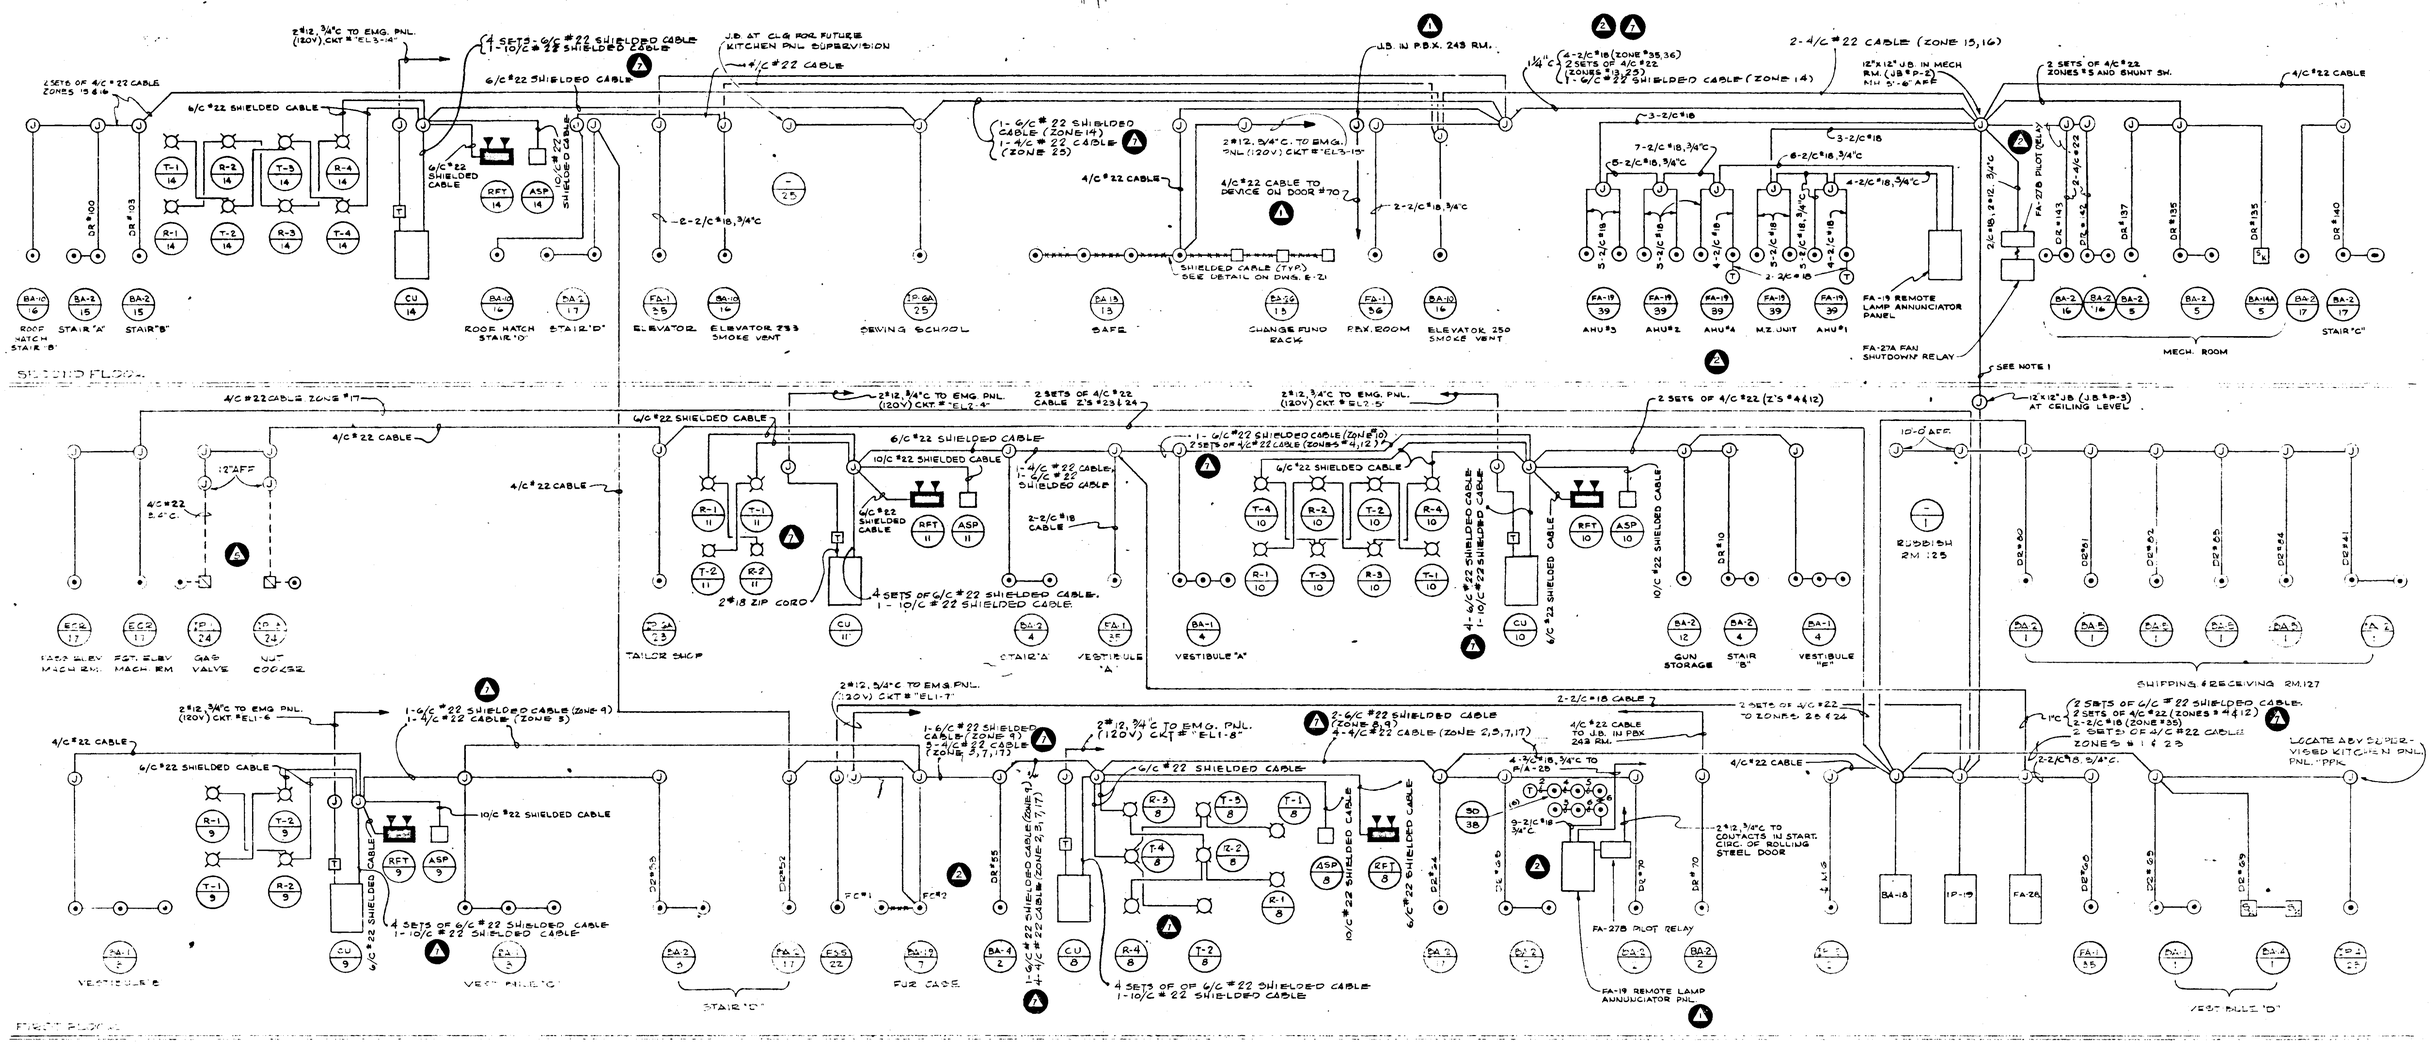

STORE PROTECTION RISER DIAGRAM

NO SCALE

STORE PROTECTION RISER DIAGRAM NOTES:

1- (7 SETS OF 4/C #22 CABLE (ZONES #5, 13, 15, 16, 17, 25 & SHUNT SW.)
2- (8 - 2/C #18 (ZONE #35, 36 & FAN SHUTDOWN) 2 #12 (F.S. PNL.)
(1 - 6/C SHIELDED CABLE (ZONE 14)

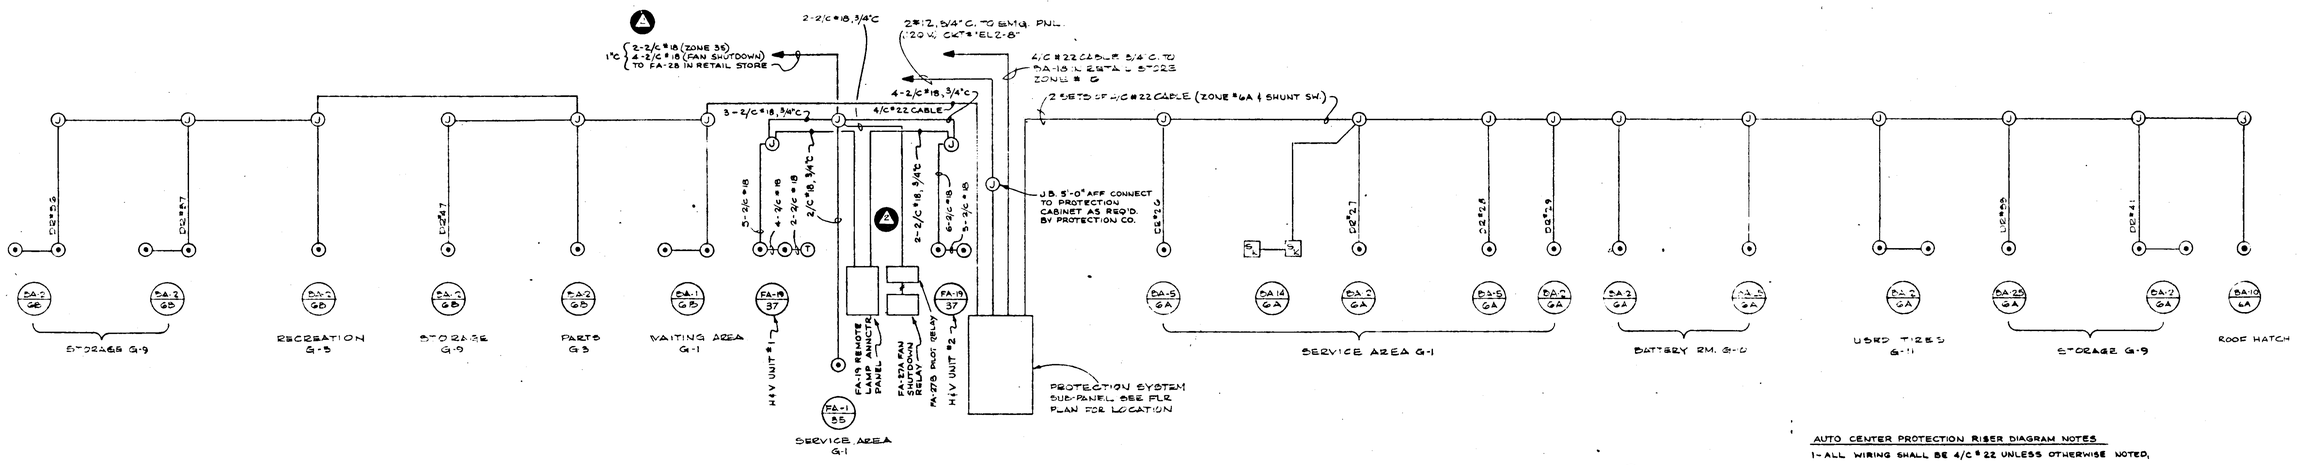

AUTO CENTER PROTECTION RISER DIAGRAM NOTES

1- ALL WIRING SHALL BE 4/C #22 UNLESS OTHERWISE NOTED.

AUTO CENTER PROTECTION RISER DIAGRAM

NO SCALE

MAY 2, 1972

APRIL 4, 1972

NOV. 1, 1971

OCT. 1, 1971

ELECTRONIC CONTROL # R1634 083 E19

ABM

ALLAN B. MITCHELL and ASSOCIATES ARCHITECTS PITTSBURGH, PA.

PROTECTION DIAGRAMS

RETAIL STORE and 23 CAR AUTO SERVICE
SEARS ROEBUCK & COMPANY
SECURITY SQUARE - BALTIMORE WEST, MARYLAND

SCALE AS NOTED

DATE AUGUST 16, 1971

REVISED

DRAWING NUMBER E-19