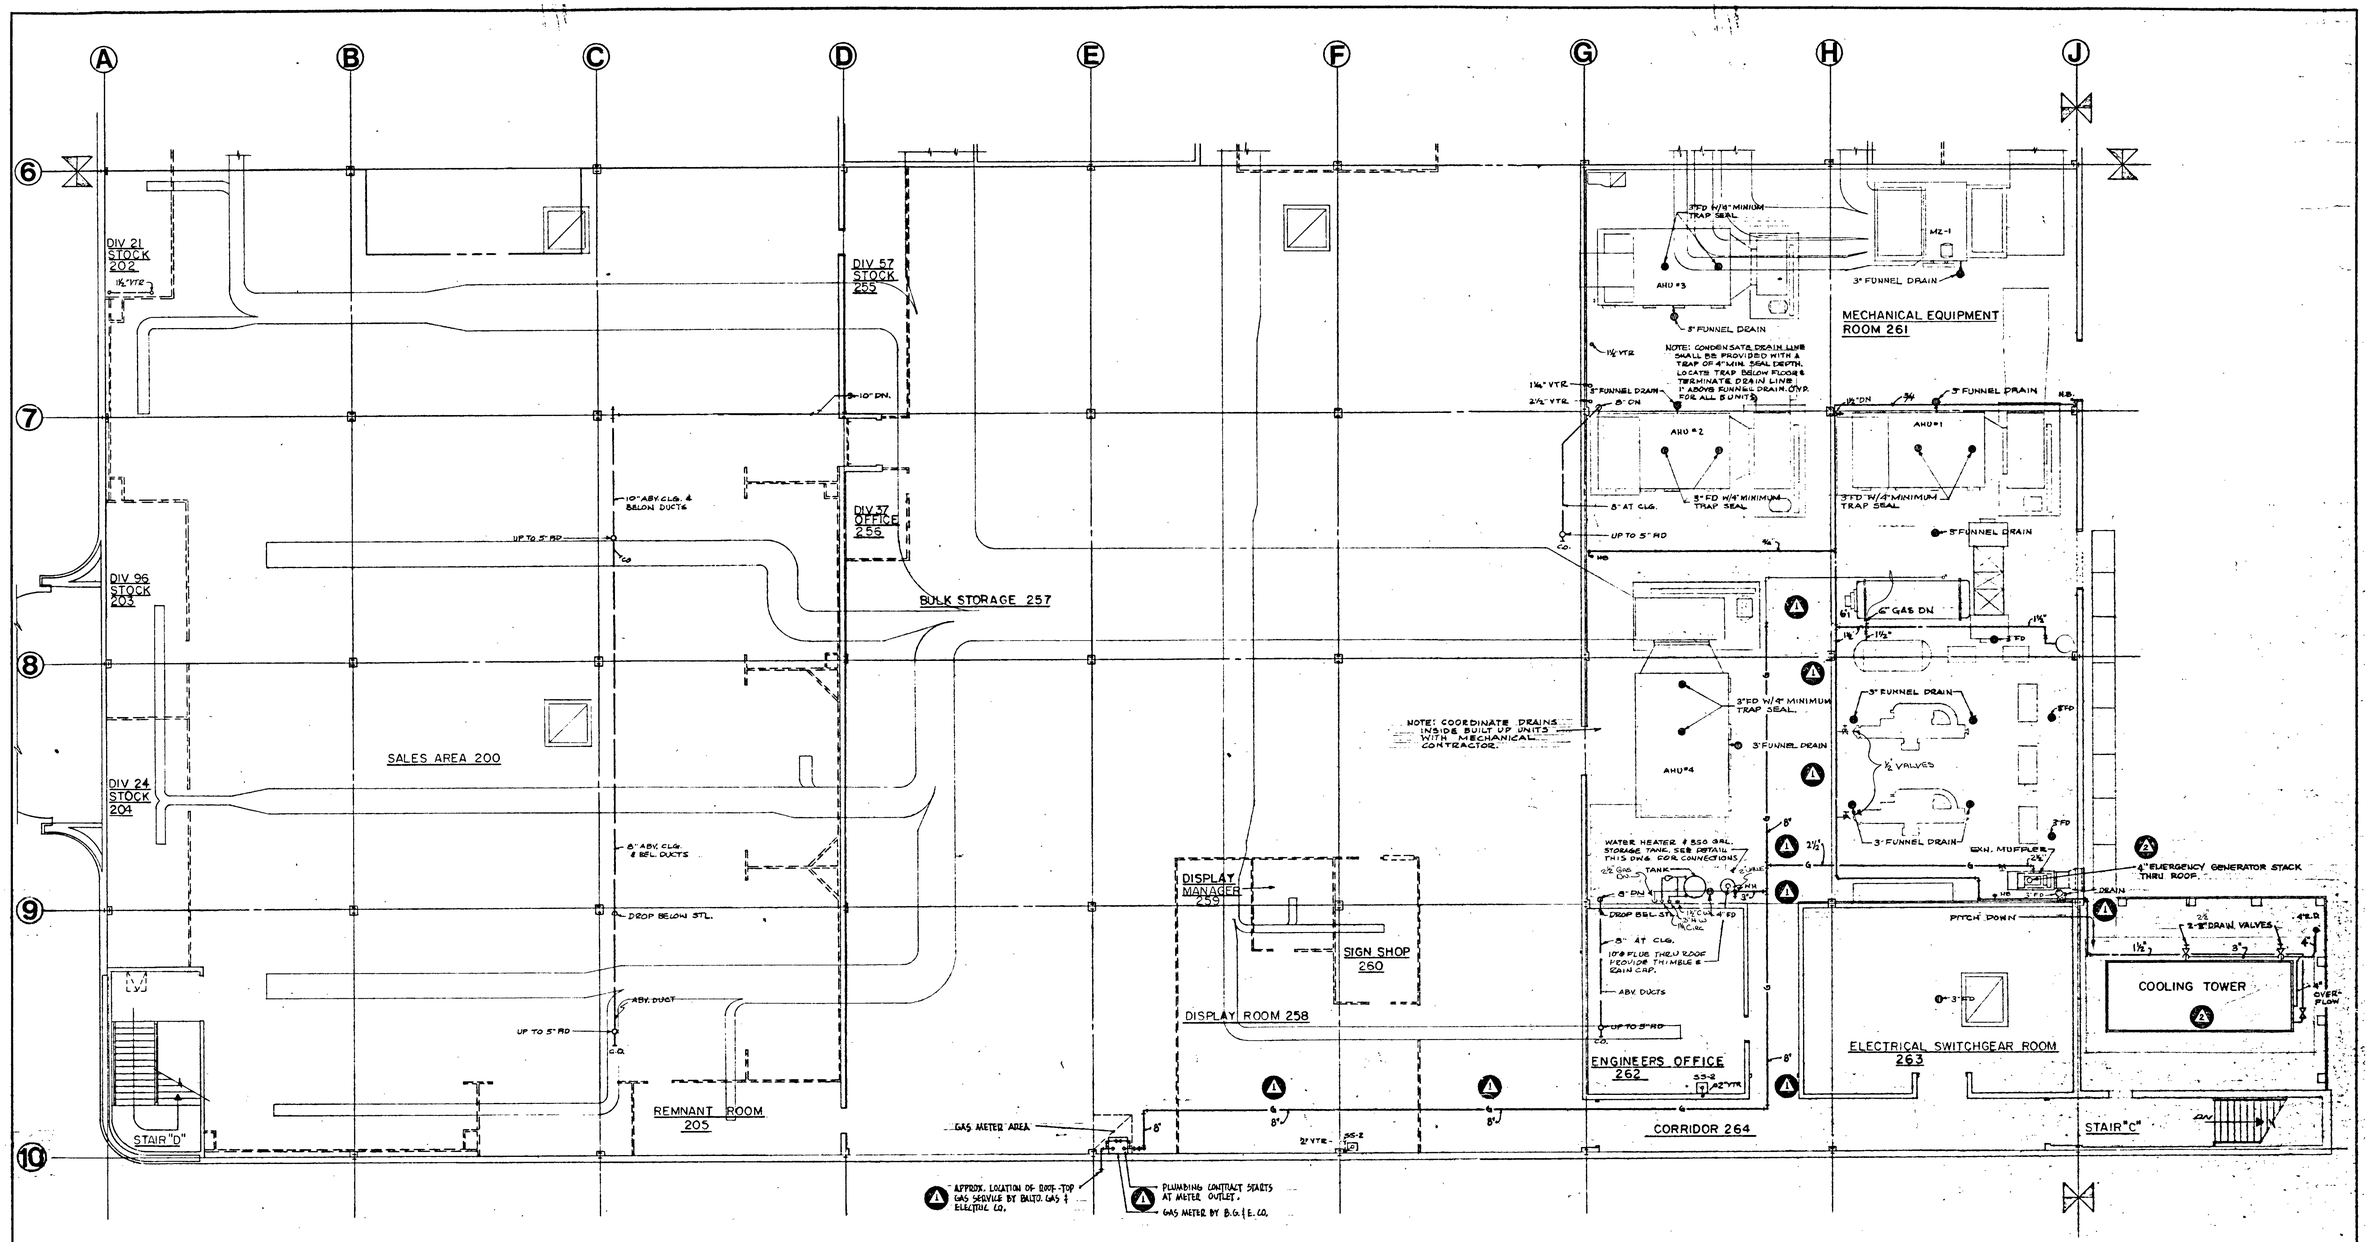

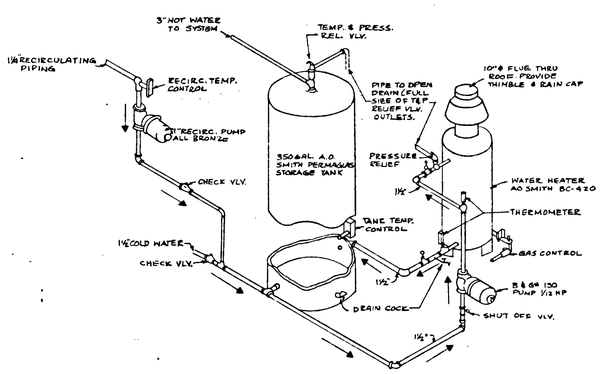

WATER HEATER AND STORAGE TANK DETAIL

NO SCALE

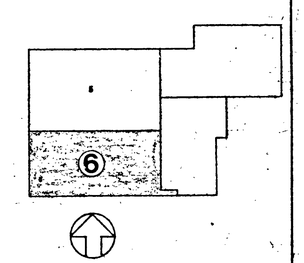

ELECTRONIC CONTROL # R1634 059 P7

△ NOV. 1, 1971

△ OCT. 1, 1971

Allan B. Mitchell

ABM

ALLAN B. MITCHELL and ASSOCIATES ARCHITECTS PITTSBURGH, PA.

SECOND FLOOR - QUADRANT Nº6

RETAIL STORE and 23 CAR AUTO SERVICE
SEARS ROEBUCK & COMPANY
SECURITY SQUARE - BALTIMORE WEST, MARYLAND

SCALE 1/8" = 1'-0"

DATE AUGUST 16, 1971

REVISED

DRAWING NUMBER P-7