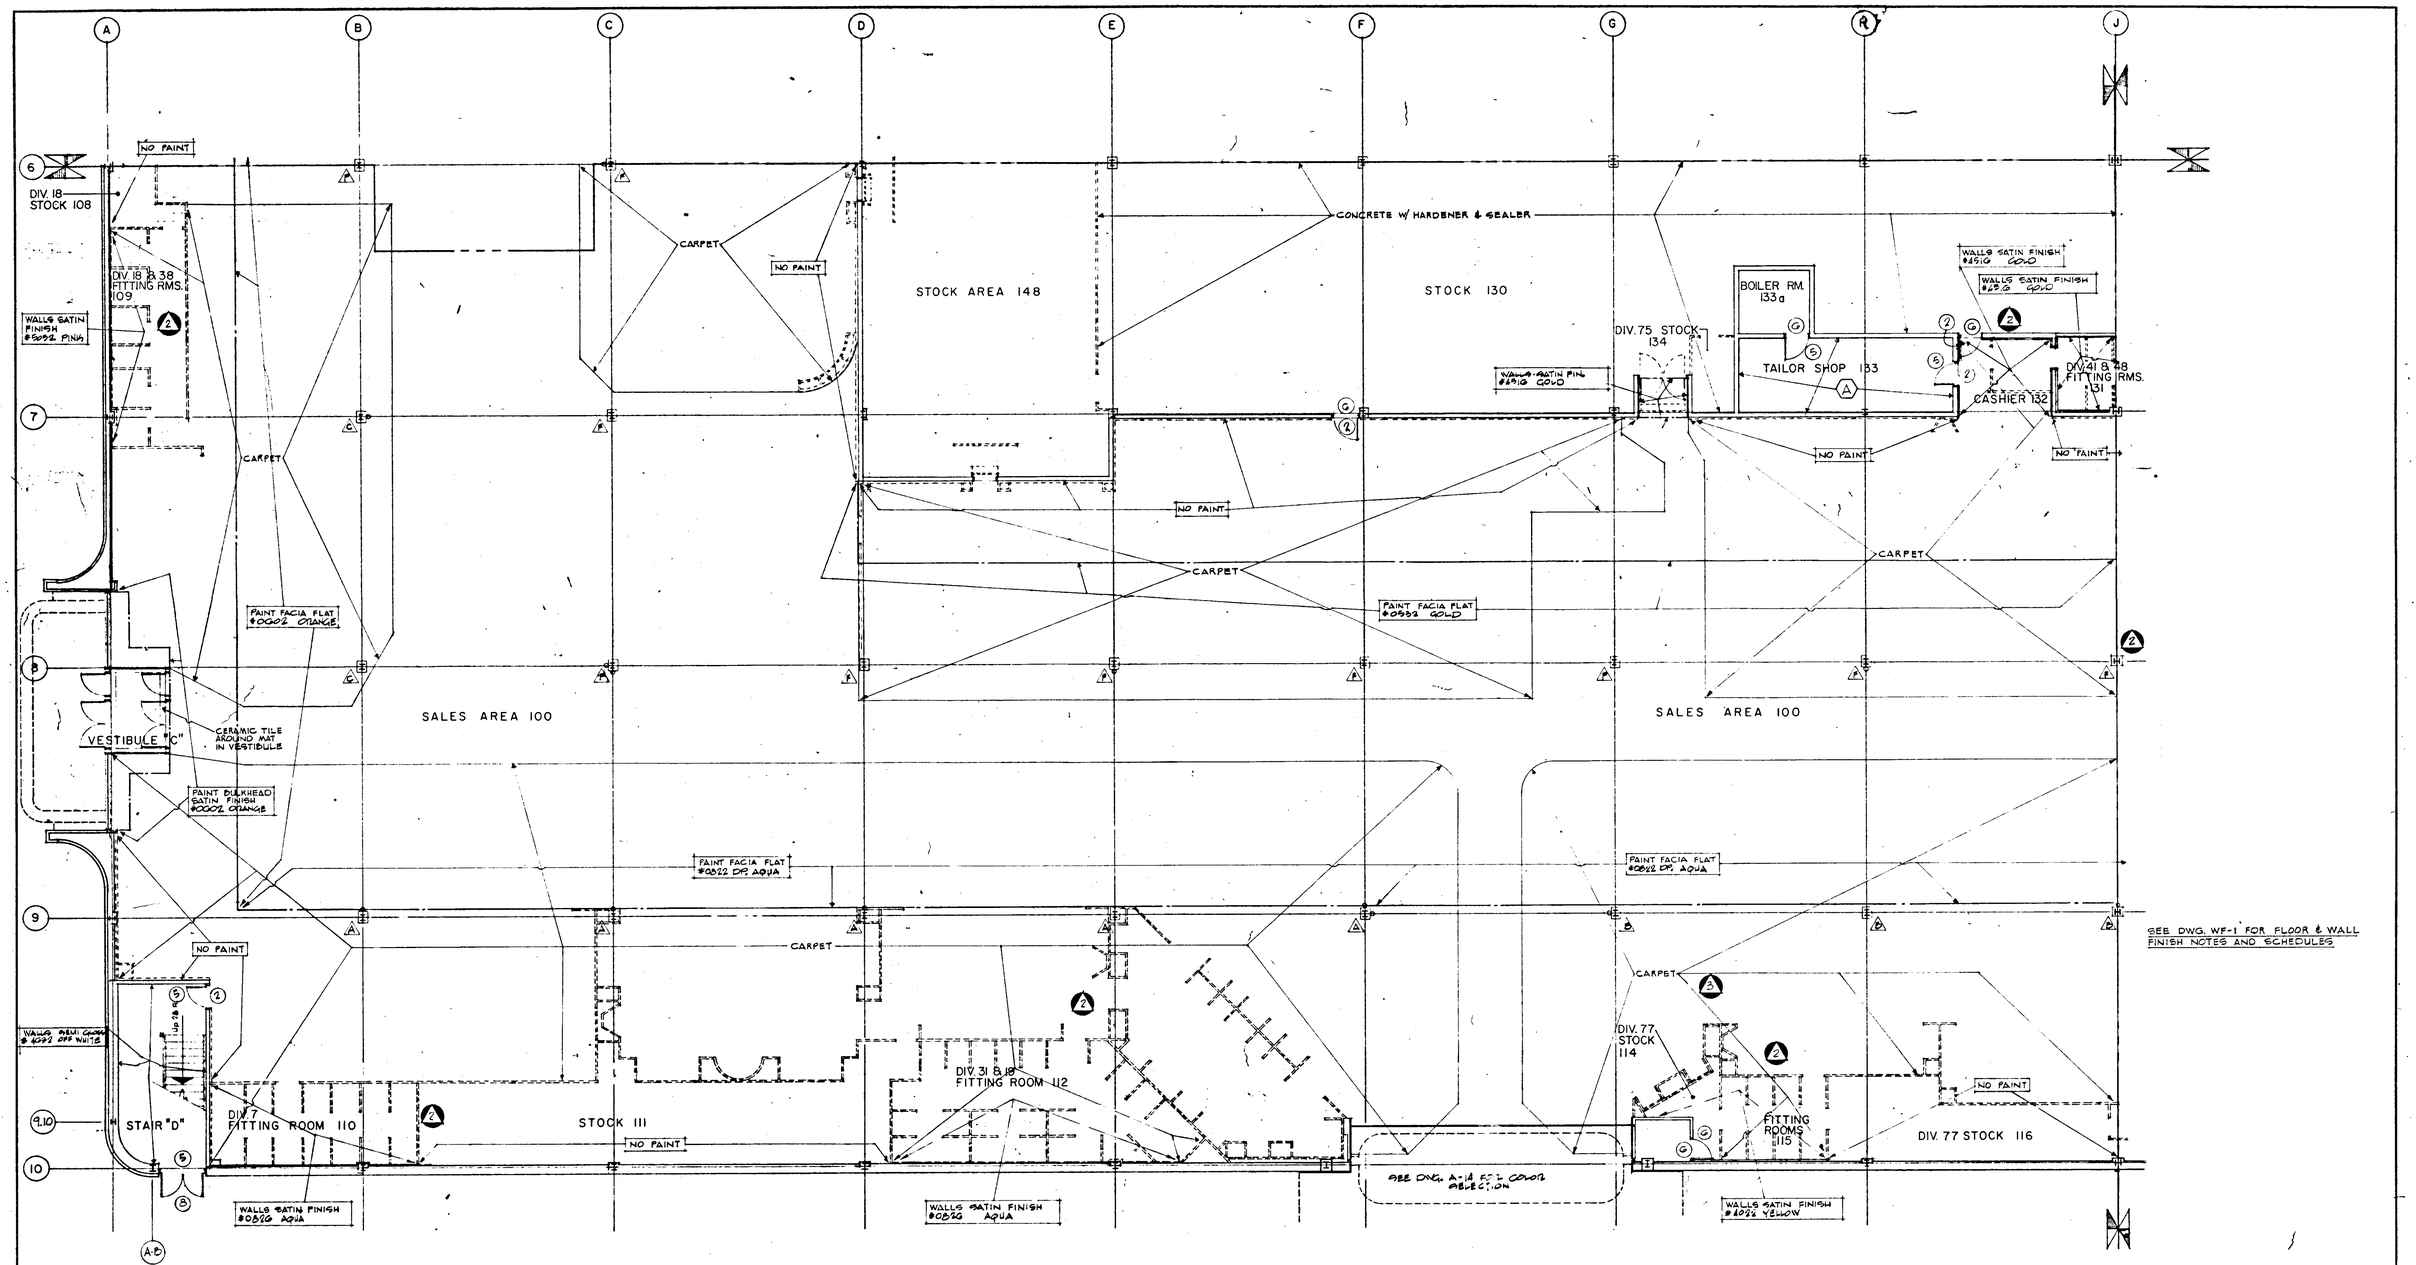

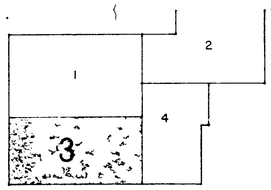

ELECTRONIC CONTROL # R1634 030 WF3

1 JULY 20, 1972
3 FEB. 7, 1972
2 NOV. 1, 1971

Allan B. Mitchell

ABM	ALLAN B. MITCHELL and ASSOCIATES ARCHITECTS PITTSBURGH, PA.	FIRST FLOOR – QUADRANT Nº 3 – WALL & FLOOR FINISHES RETAIL STORE and 23 CAR AUTO SERVICE SEARS ROEBUCK & COMPANY SECURITY SQUARE - BALTIMORE WEST, MARYLAND	SCALE 1/8" = 1'-0" DATE Aug. 19, 1971 REVISED
			DRAWING NUMBER WF-3